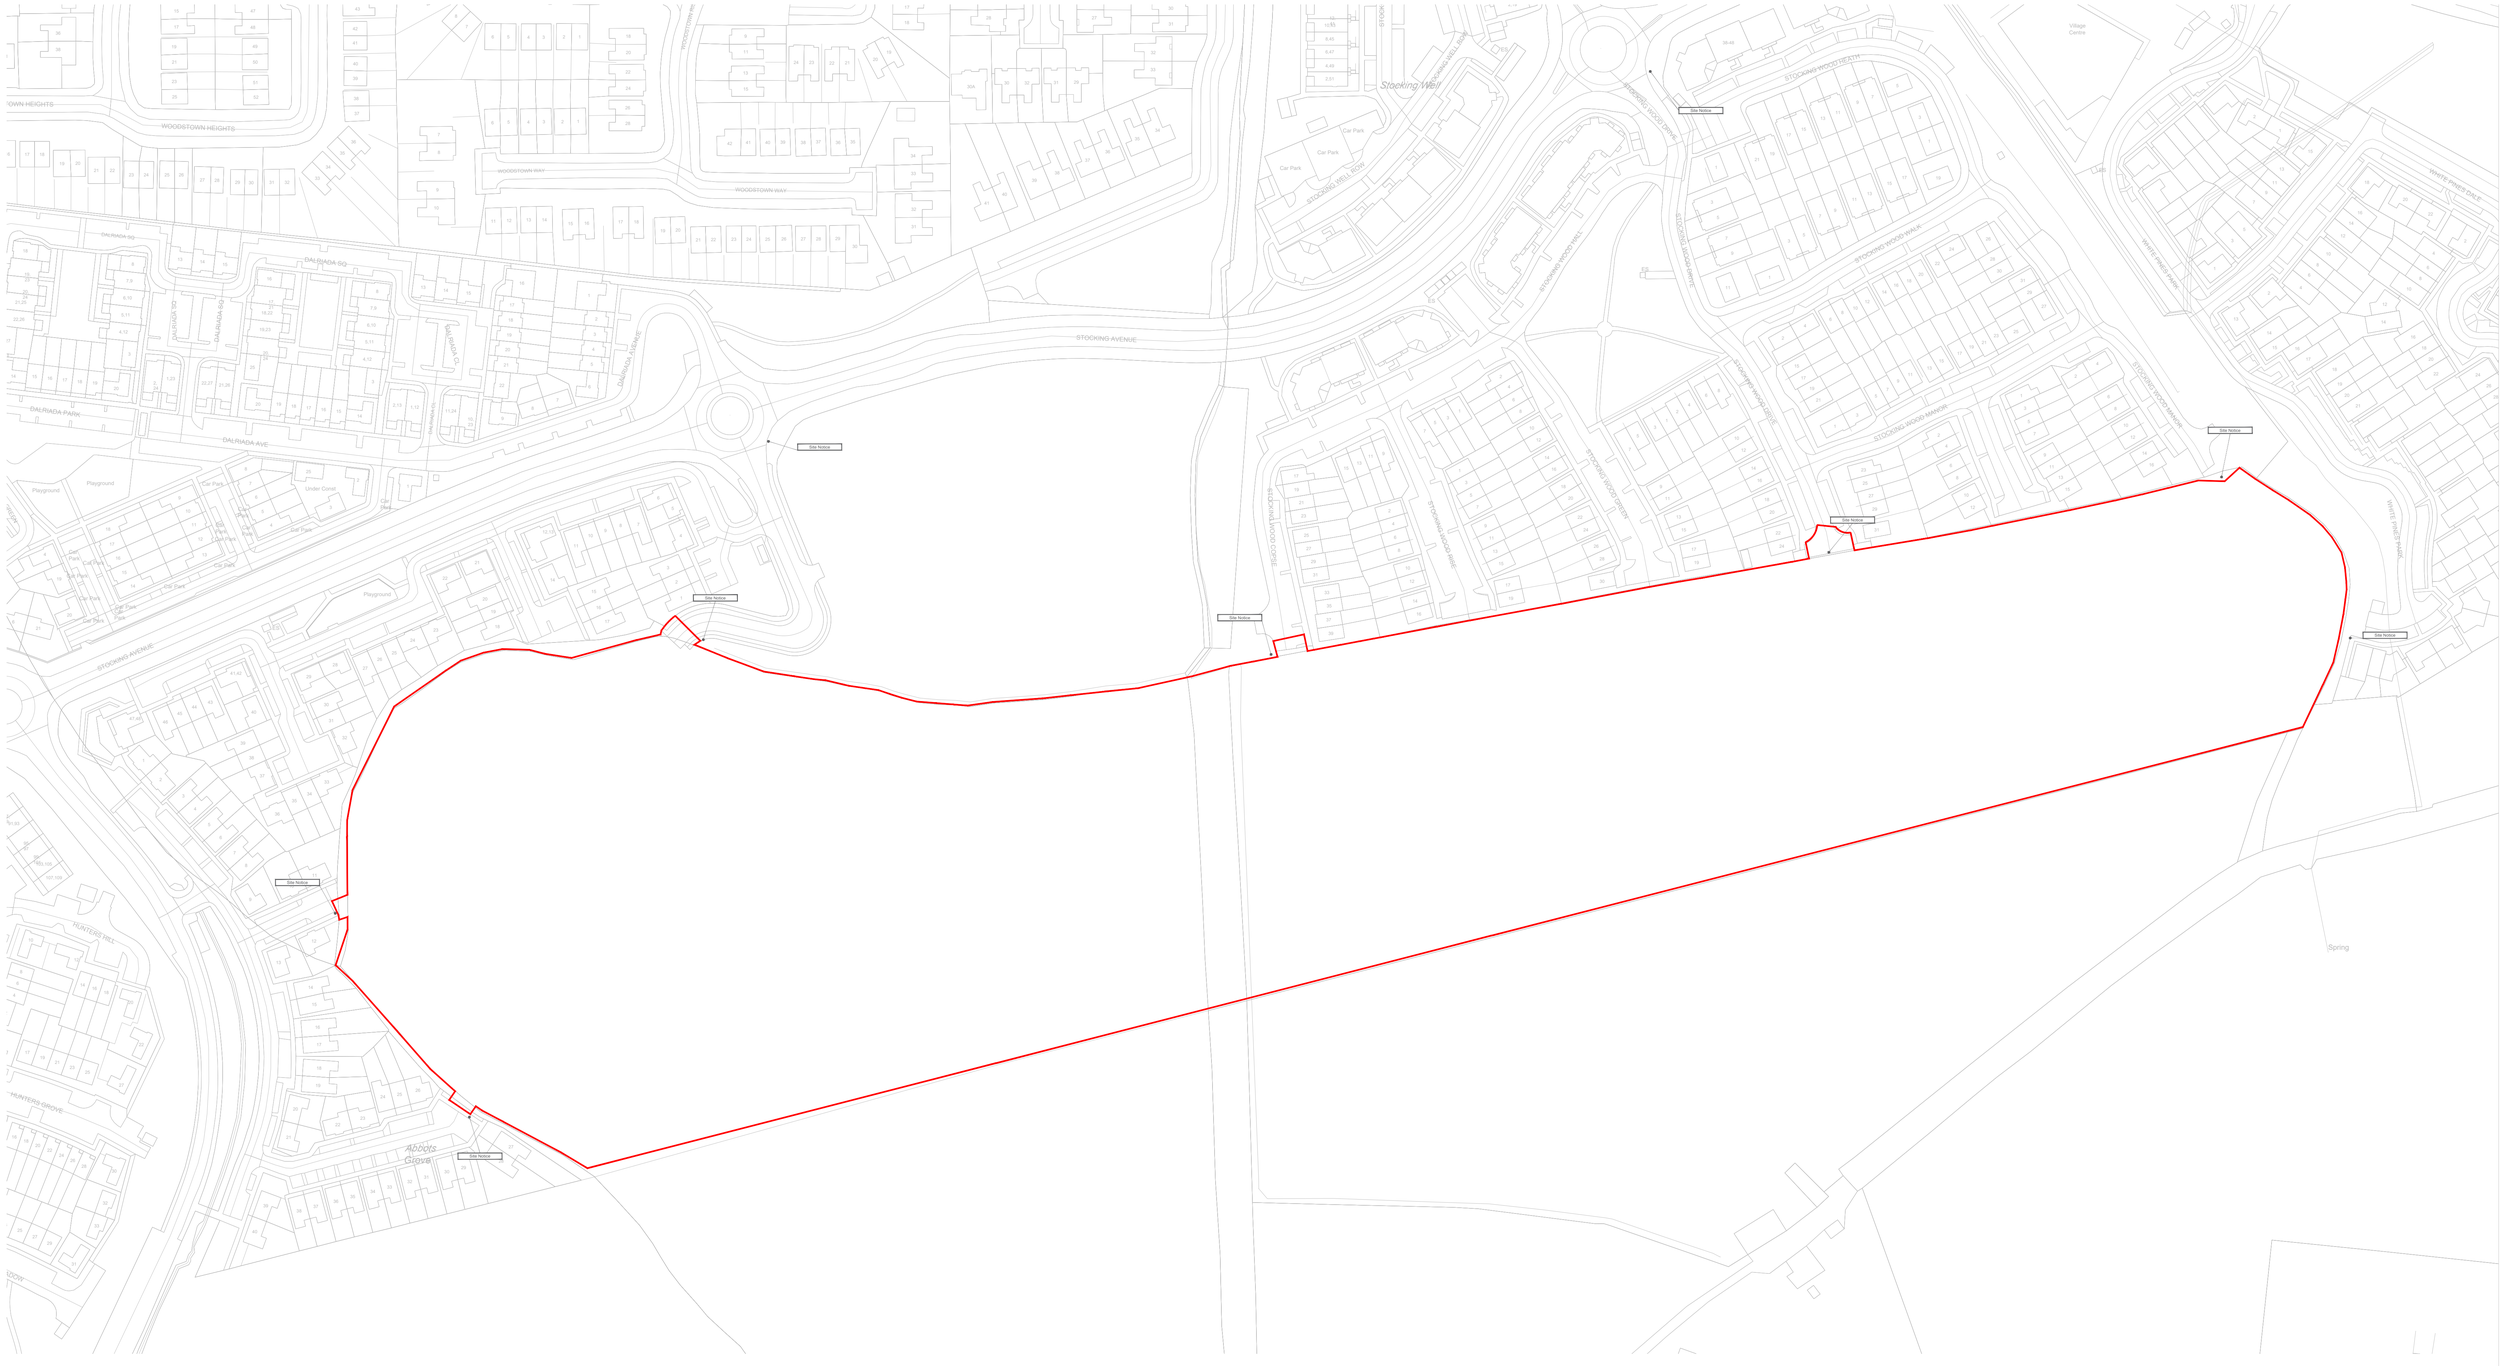

Subject site of application

Reference No. 3454-A
License No. AR0010724
X,Y= 711608.141,725808.0039

JFOCarchitects
Unit 2, Ground Floor, Ormond Quay Upper, Dublin 7, D07 F6P4
01 485 4377
info@jfocarchitects.ie
3-5 Drumcondra Road Lower, Drumcondra, Dublin 9, D09 X300

Drawing
Drawing No. 3LS01_P01001
Title: Site Location Map
Scale: 1:1000 at 594mm x 1000mm
Date: 10.09.2025
Drawn: BS

Project
Residential Development
Stocking, Ballycullen
Dublin 16

Client
Logan Homes Ballycullen Ltd

This drawing is the property of the architect and may not be reproduced or used for other purposes without his consent. Do not scale from this drawing. Contractors must check all dimensions on site before commencing work or producing shop drawings. Any discrepancies must be reported to the architect before commencing work. © JFOCarchitects