Subject site of application

1.

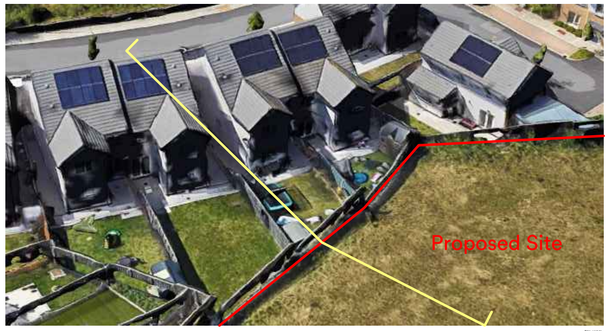

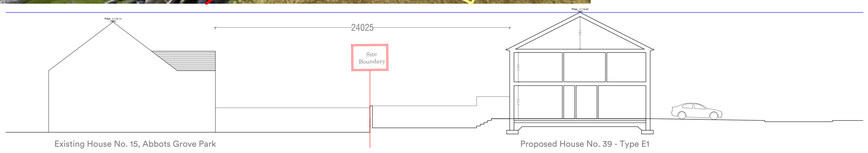

3.

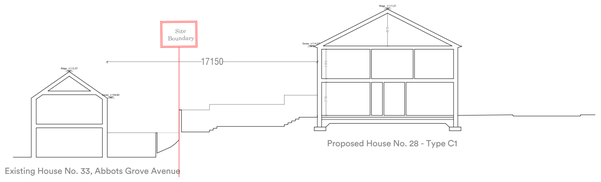

5.

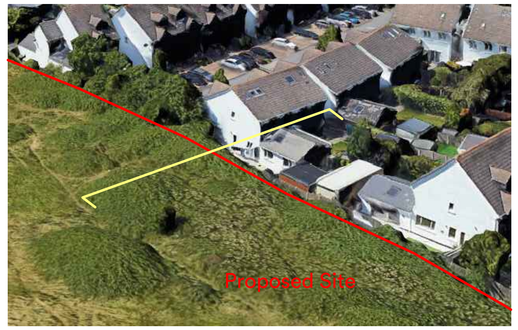

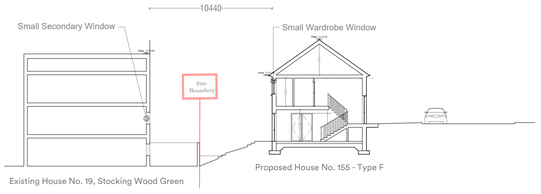

2.

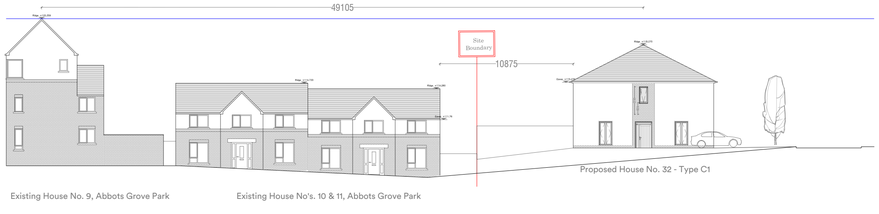

4.

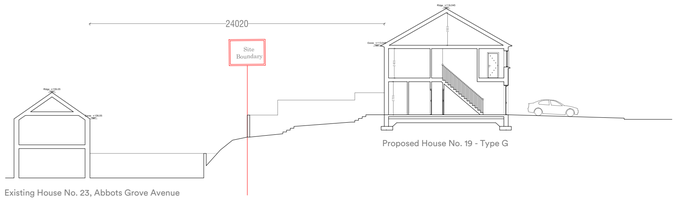

6.

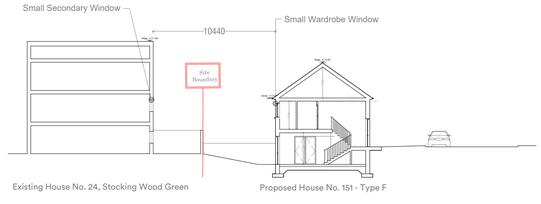

JFOCarchitects
Unit 3 Government House, Kilmacud Road Upper, Dublin, D06 F858
+353 (0)1 220 7777
info@jfoc.ie

Stage: Planning
Job: 23.320.PD2005
Title: Site Survey Analysis
Scale: 1:1000 at A1
Date: April 2025
Drawn: PM

Project: Residential Development
Site Location: Ballycullen
Ballycullen
Dublin 16

Client: Lagan Homes Ballycullen Ltd

This work, the drawing, data, report and other documents prepared by JFOC Architects Ltd, is the property of JFOC Architects Ltd and is protected by copyright. No reproduction or alteration is permitted without the express written consent of JFOC Architects Ltd. Failure to obtain such consent will result in prosecution. This notice must not be removed. © JFOC Architects Ltd. www.jfoc.ie