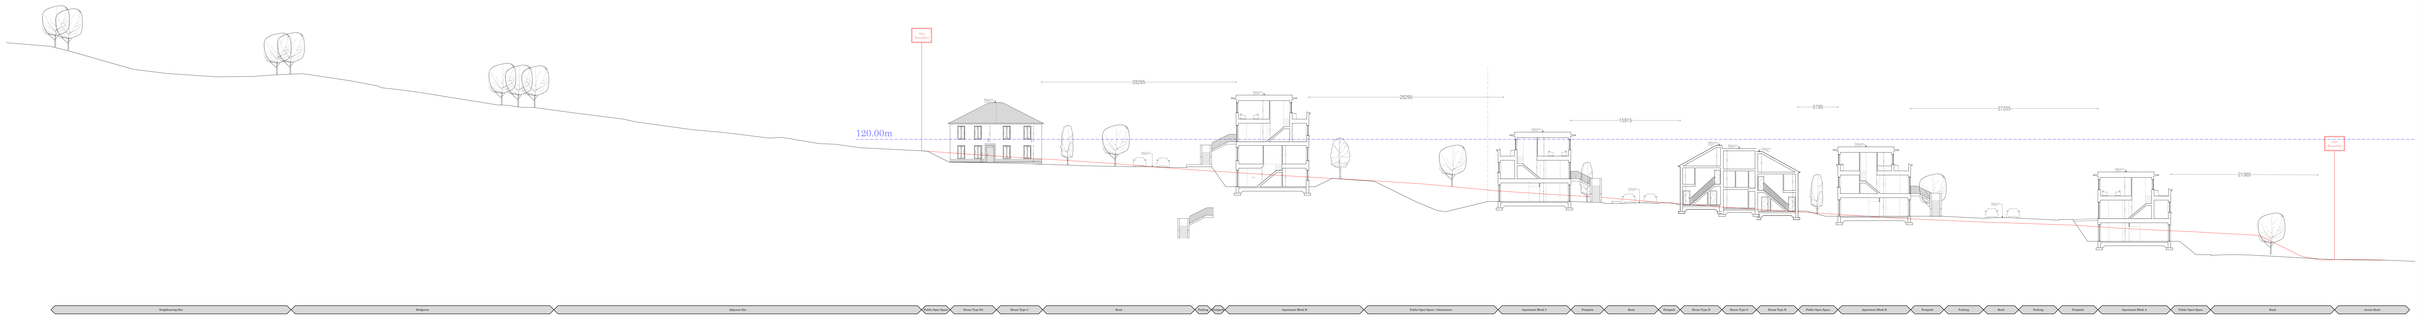

1

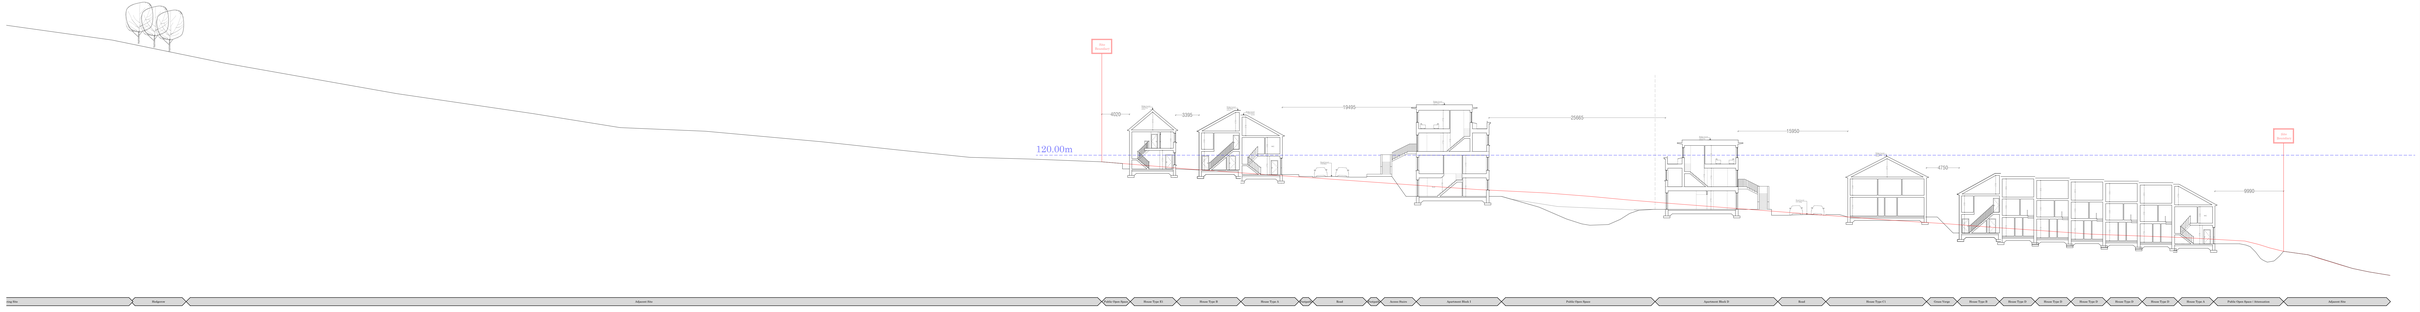

2






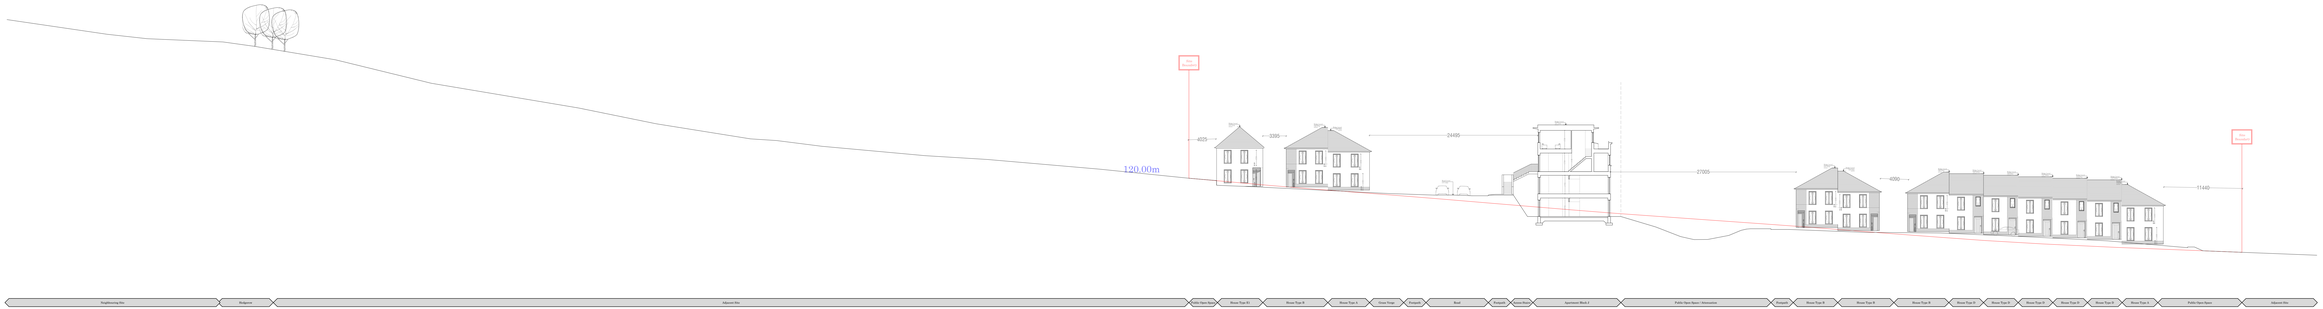

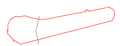

3

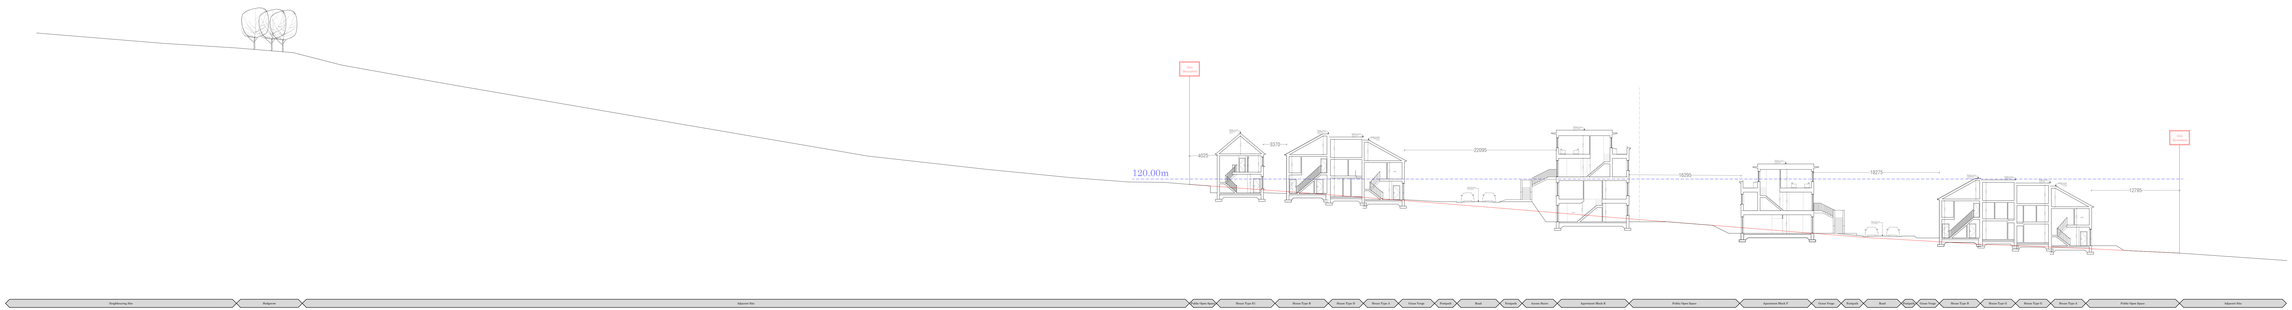

4






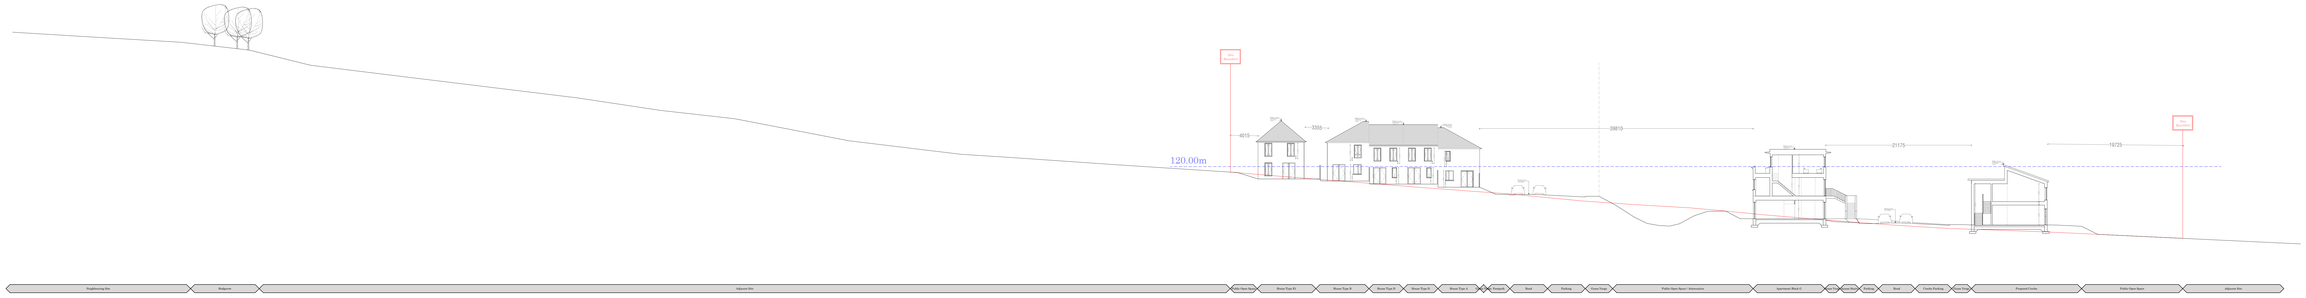

5

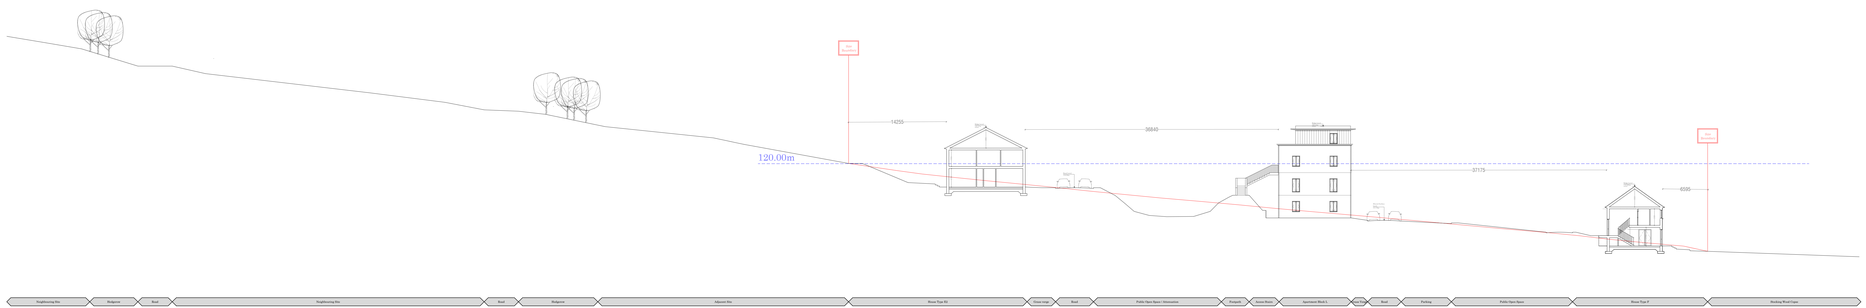

6






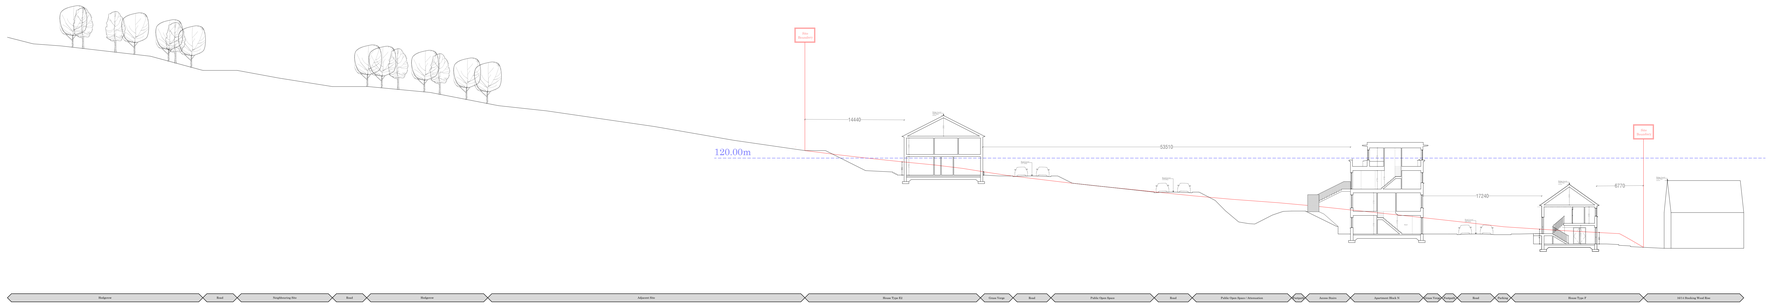

7

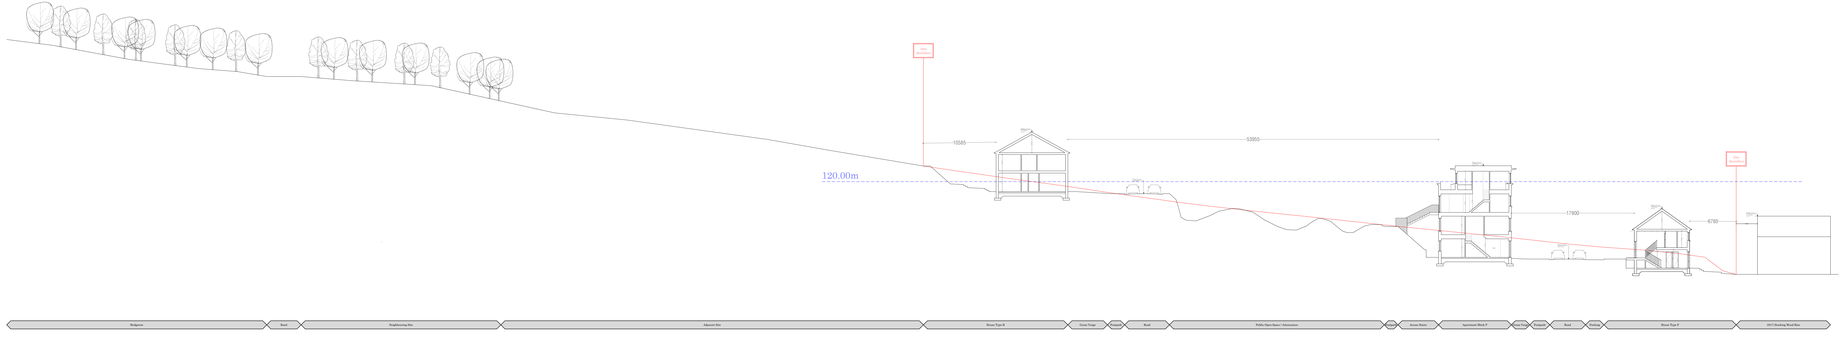

8







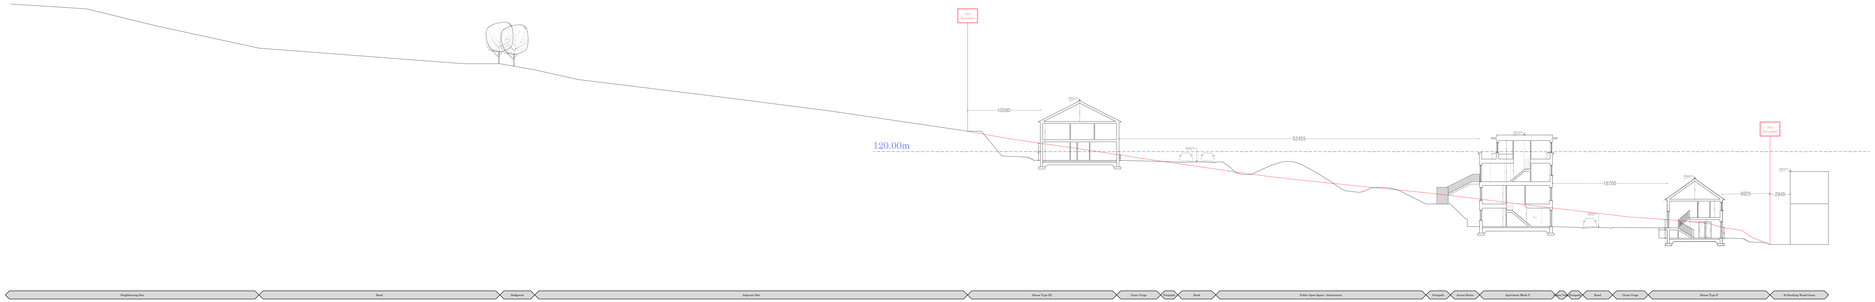

9

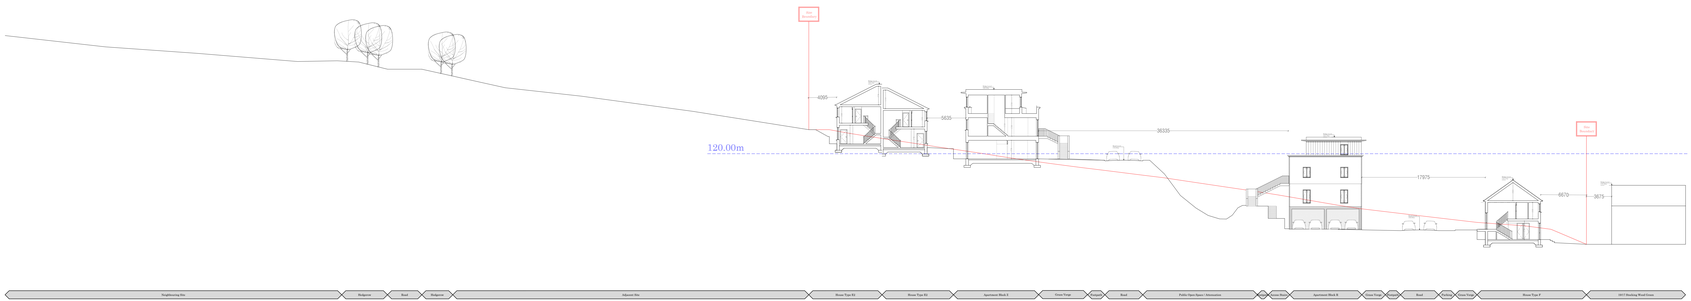

10







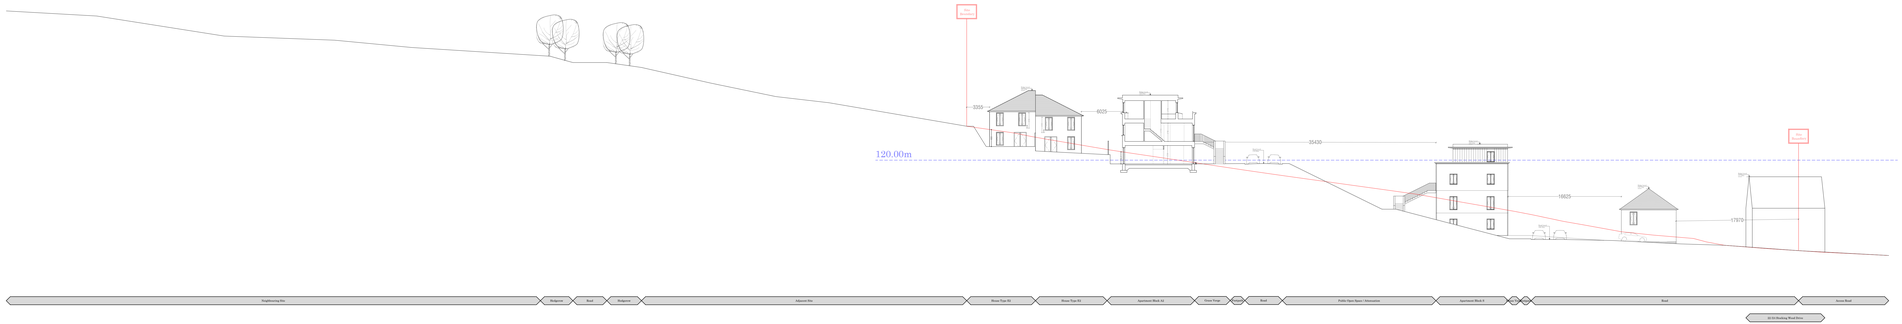

11

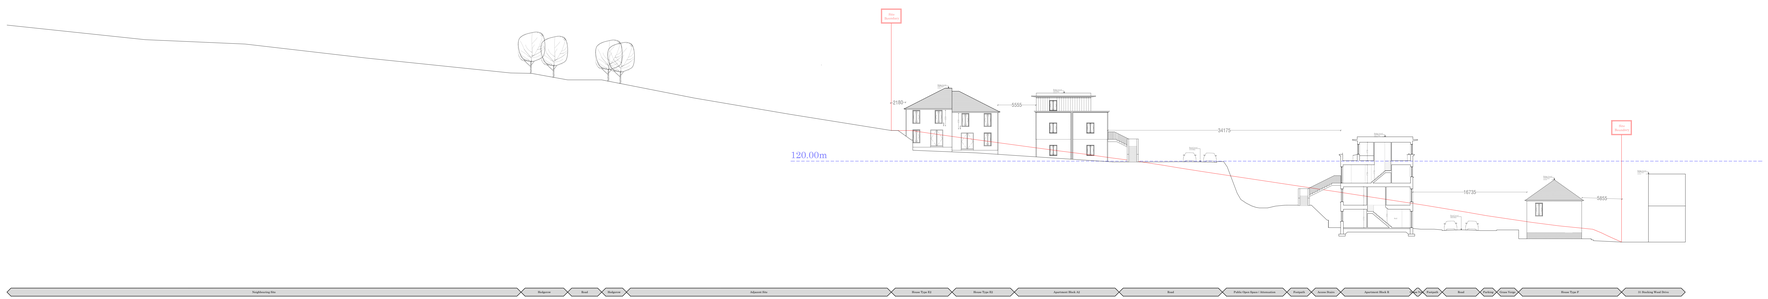

12






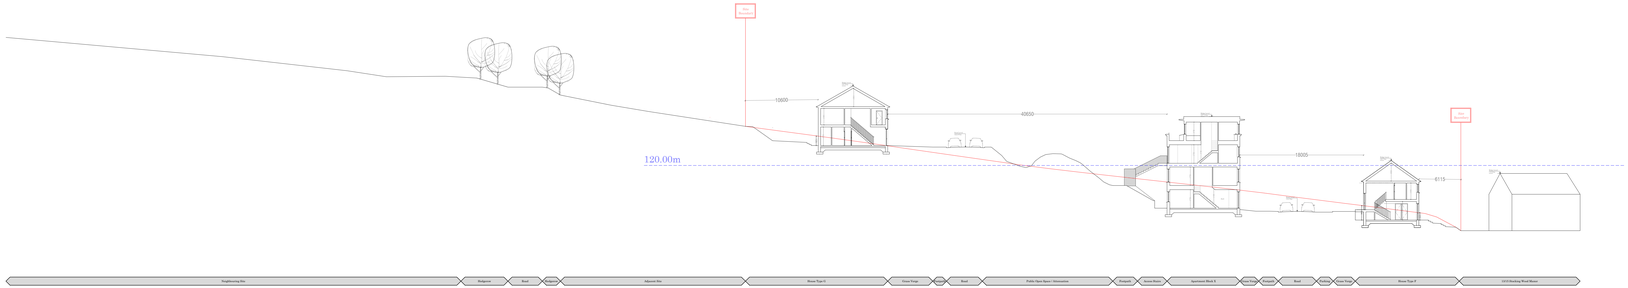

13

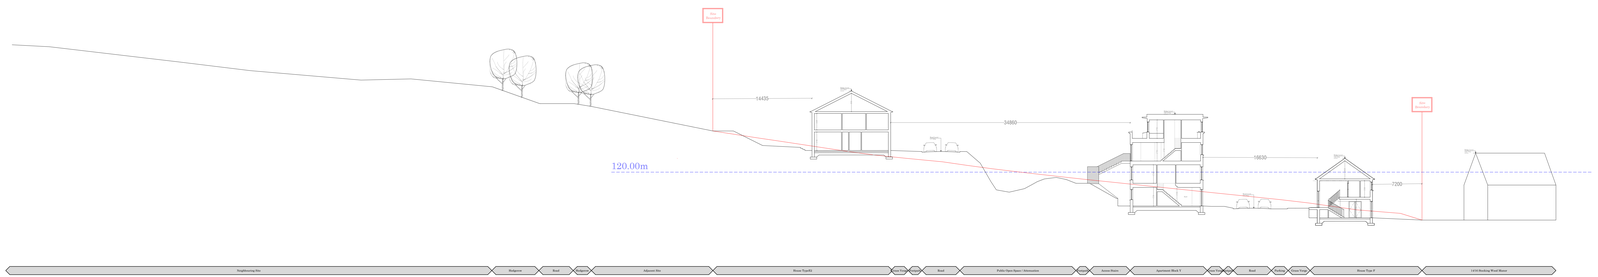

14







*Please refer to drawing no. 23.120.PD1003 for the exact location of the contiguous elevations

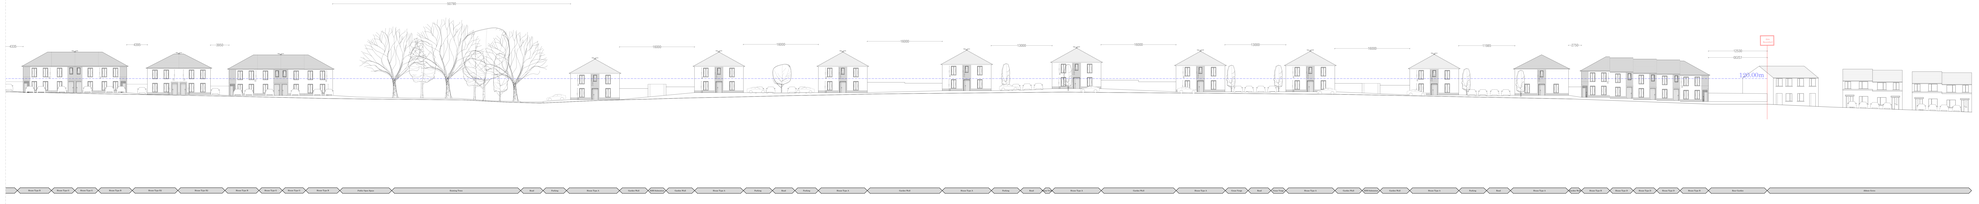

15

JFDC architects

*Please refer to drawing no. 23.120.PD1003 for the exact location of the contiguous elevations

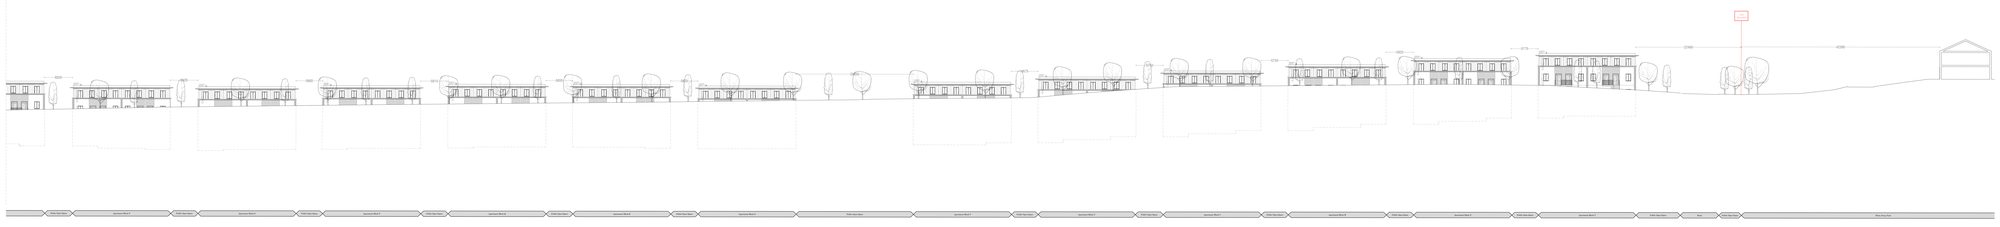

16

JFDC architects

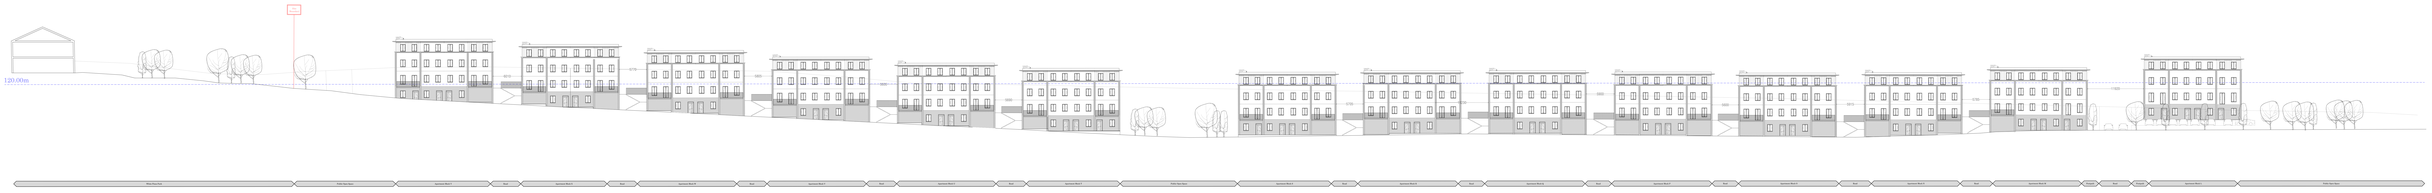

17

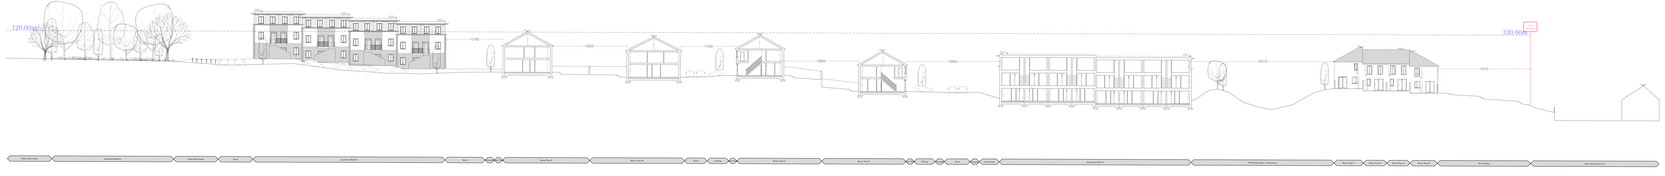

18

JFDC architects