


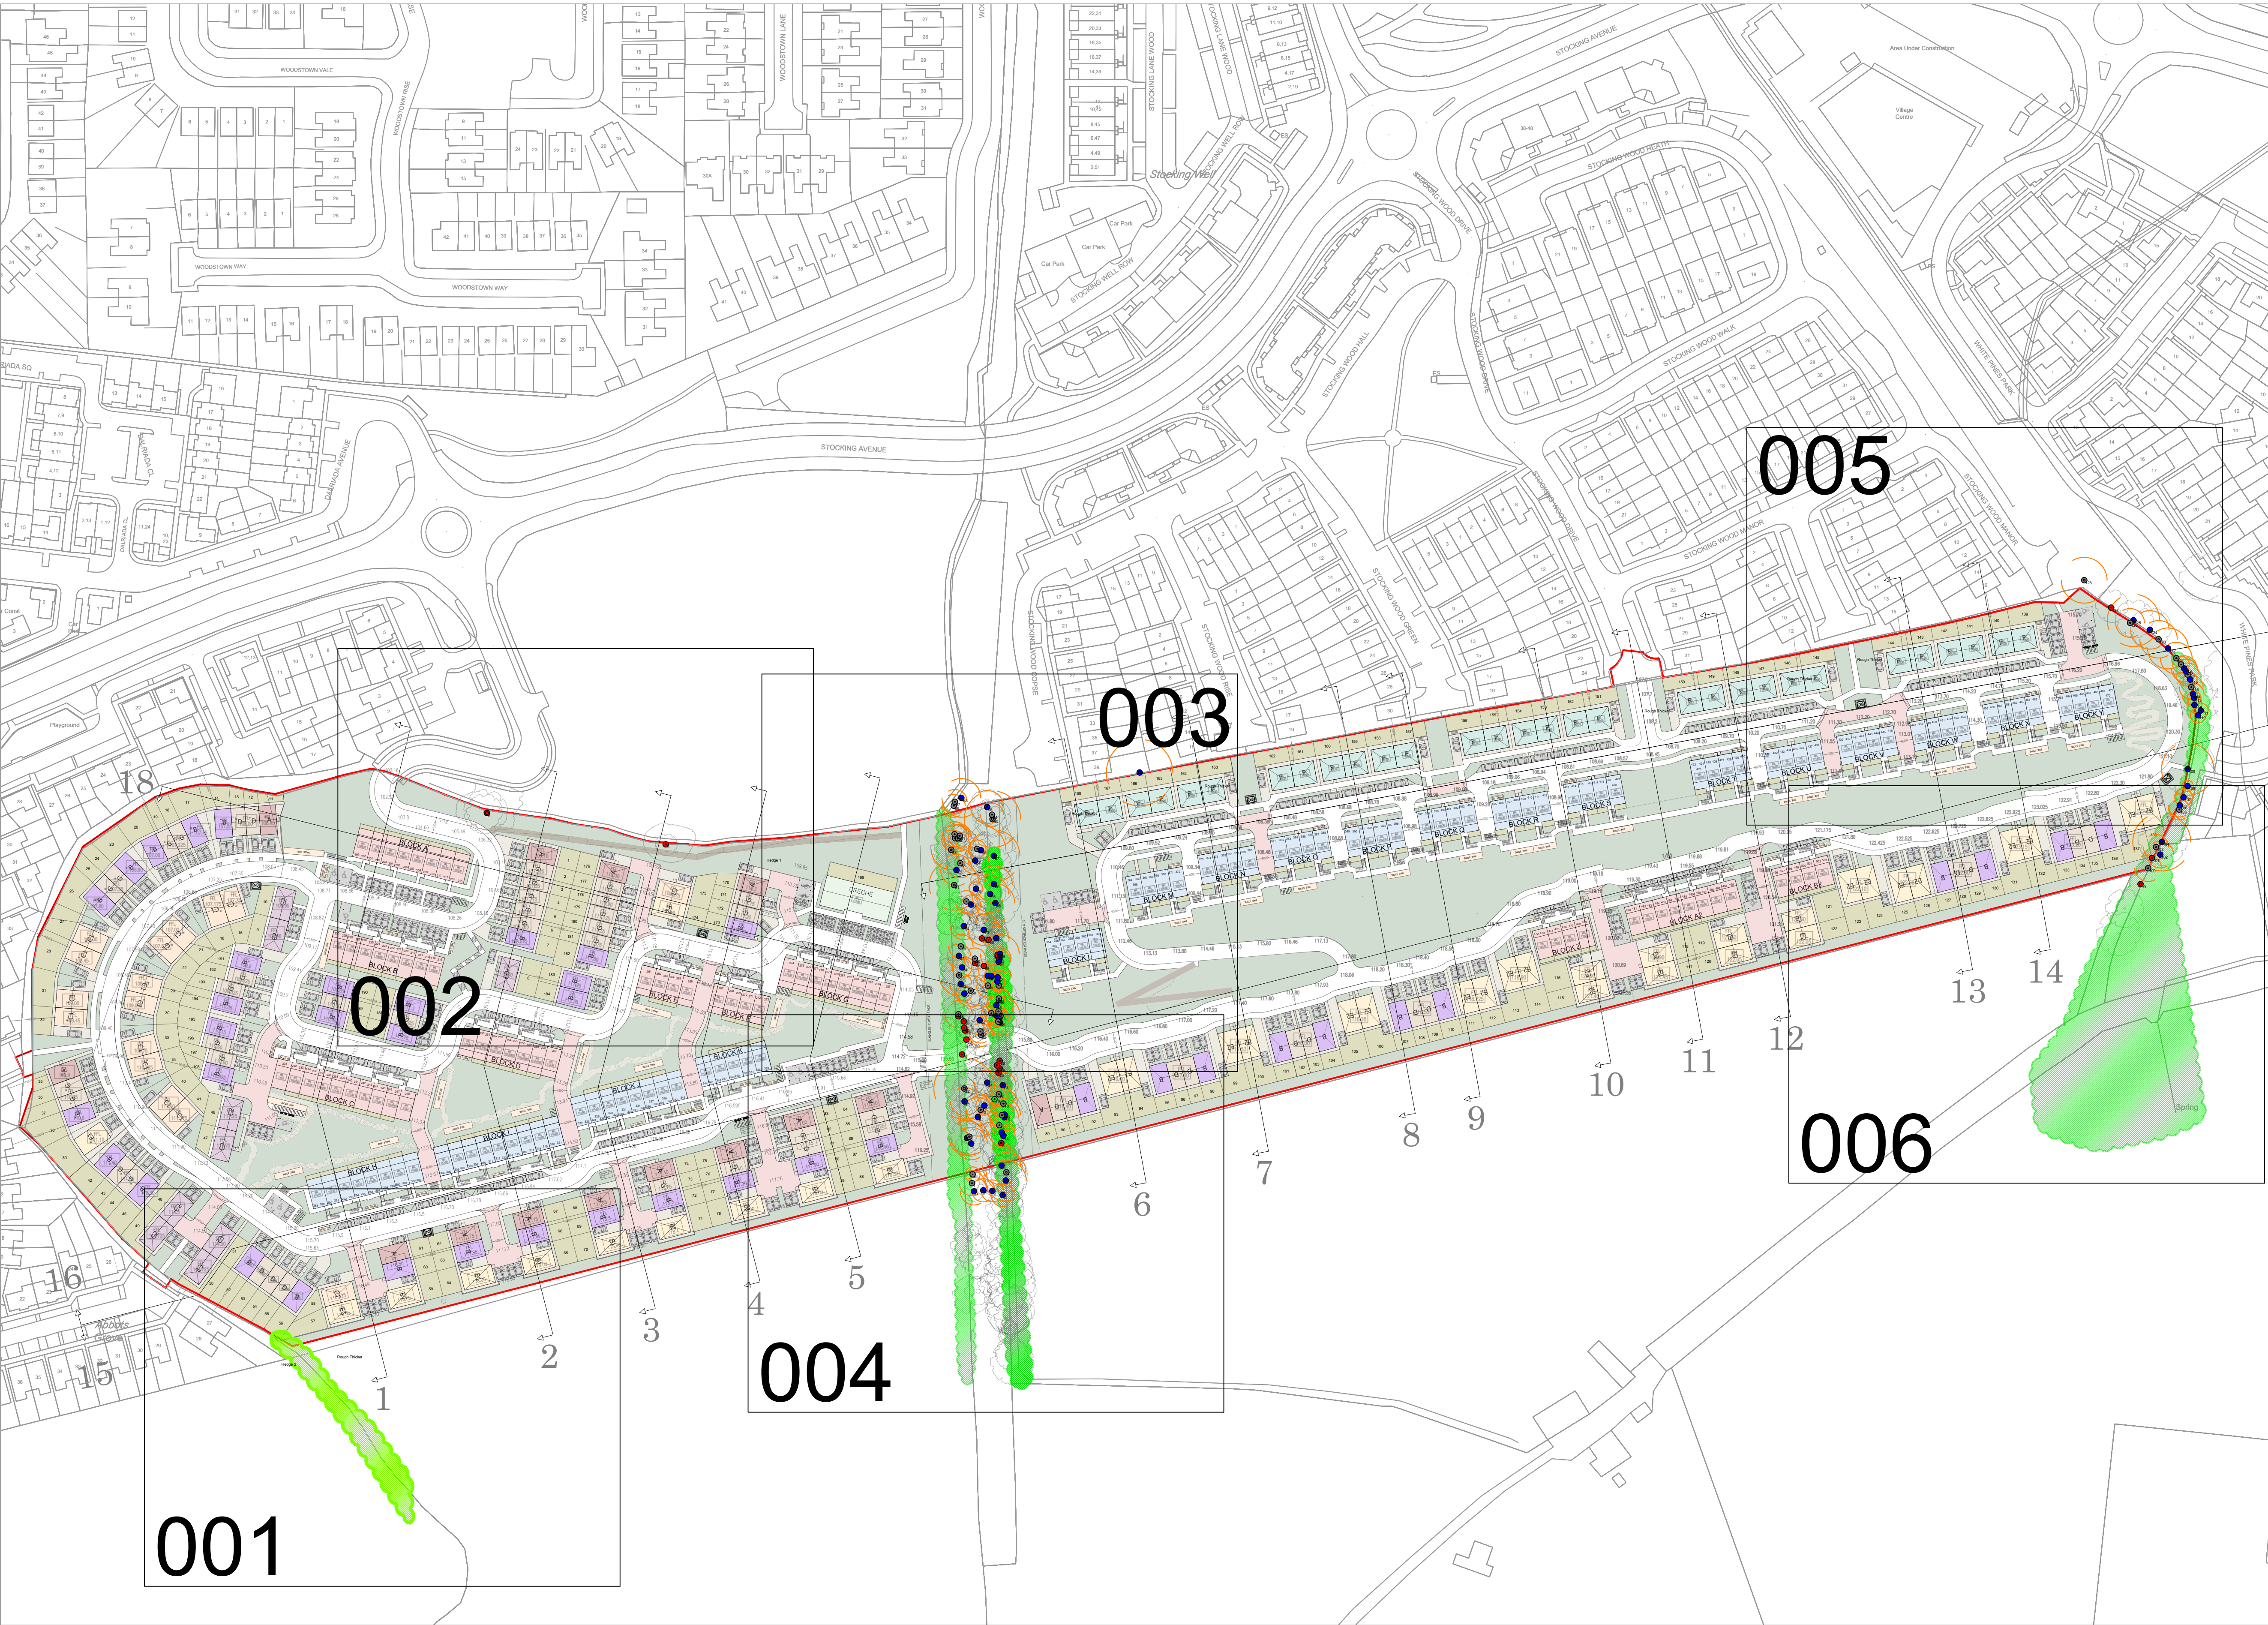

Rev.	Date	Description

Graphic Representation of Tree and Protection Zone

Canopy is drawn to account for any natural asymmetry or imbalance. Crown Representation is scaled to account for north, east, west and south radii.

Root Protection Area (RPA)
This area relates the "RPA" radius as defined in the Tree Survey Table and is measured from the tree centre.
This area defines the preliminary Construction Exclusion Zone (CEZ) that must be protected by fencing from the potentially damaging affects of construction activity.

- Category "A" Trees (Green Button)
- Category "B" Trees (Blue Button)
- Category "C" Trees (Gray Button)
- Category "U" Trees (Red Button)

Tree Line

Hedges

Scrub and Thicket

NOTES:

Please refer to Appendix 1 - Tree Data Table when reading this plan.

Client: Lagan Homes Ireland Ltd.

Project: Residential Development Woodtown, Ballycullen, D.16

Drawing Title: Tree Constraints Plan

Drawn By: CC	Checked By: MG	Date: 08/07/2024	Scale: NTS
Drg. No. WBD16_TCP_RG_Overall	CAD File: WBD16_IS_001.DWG	Issued For: Information	Rev. -

Arbor Care
Unit 1a
Crossagalla Enterprise Centre
Ballysimon Road
Limerick
Ireland

Phone: +353 (0)863082808
Fax: +353 (0)61400321
Email: info@arborcare.ie
Web: www.arborcare.ie

Professional
Consulting
Tree Care Service



Rev.	Date	Description

Graphic Representation of Tree and Protection Zone

Canopy Extent
Cardinal Radii
Category Code
Stem Circumference

Root Protection Area (RPA)

Canopy is drawn to account for any natural asymetry or imbalance. Crown Representation is scaled to account for north, east, west and south radii.

Root Protection Area (RPA)
This area relates the "RPA" radius as defined in the Tree Survey Table and is measured from the tree centre.
This area defines the preliminary Construction Exclusion Zone (CEZ) that must be protected by fencing from the potentially damaging affects of construction activity.

- Category "A" Trees (Green Button)
- Category "B" Trees (Blue Button)
- Category "C" Trees (Gray Button)
- Category "U" Trees (Red Button)
- Tree Line
- Hedges
- Scrub and Thicket

NOTES:

Please refer to Appendix 1 - Tree Data Table when reading this plan.

Client: Logan Homes Ireland Ltd.

Project: Residential Development Woodtown, Ballycullen, D.16

Drawing Title: Tree Constraints Plan

Drawn By: CC	Checked By: MG	Date: 08/07/2024	Scale: 1:250 @ A1
Dwg. No. WBD16_TCP_RG_001	CAD File: WBD16_TS_001.DWG	Issued For: Information	Rev. -


Arbor Care
Unit 18
Crossagalla Enterprise Centre
Ballysimon Road
Limerick
Ireland

Phone: +353 (0)863082808
Fax: +353 (0)61400321
Email: info@arborcare.ie
Web: www.arborcare.ie

Professional
Consulting Tree Services

Rev.	Date	Description

Graphic Representation of Tree and Protection Zone

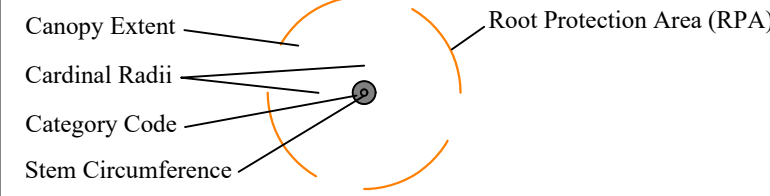

Canopy is drawn to account for any natural asymetry or imbalance. Crown Representation is scaled to account for north, east, west and south radii.


Root Protection Area (RPA)
This area relates the "RPA" radius as defined in the Tree Survey Table and is measured from the tree centre.
This area defines the preliminary Construction Exclusion Zone (CEZ) that must be protected by fencing from the potentially damaging affects of construction activity.

- Category "A" Trees (Green Button)
- Category "B" Trees (Blue Button)
- Category "C" Trees (Gray Button)
- Category "U" Trees (Red Button)
- Tree Line
- Hedges
- Scrub and Thicket

NOTES:

Please refer to Appendix 1 - Tree Data Table when reading this plan.

Client: Lagan Homes Ireland Ltd.			
Project: Residential Development Woodtown, Ballycullen, D.16			
Drawing Title: Tree Constraints Plan			
Drawn By: CC	Checked By: MG	Date: 08/07/2024	Scale: 1:250 @ A1
Dwg. No. WBD16_TCP_RG_002	CAD File: WBD16_TS_001.DWG	Issued For: Information	Rev. -
Arbor Care Unit 1a Crossagalla Enterprise Centre Ballysimon Road Limerick Ireland Phone: +353 (0)863082808 Fax: +353 (0)61400321 Email: info@arborcare.ie Web: www.arborcare.ie Professional Consulting Arbor Care Ltd			

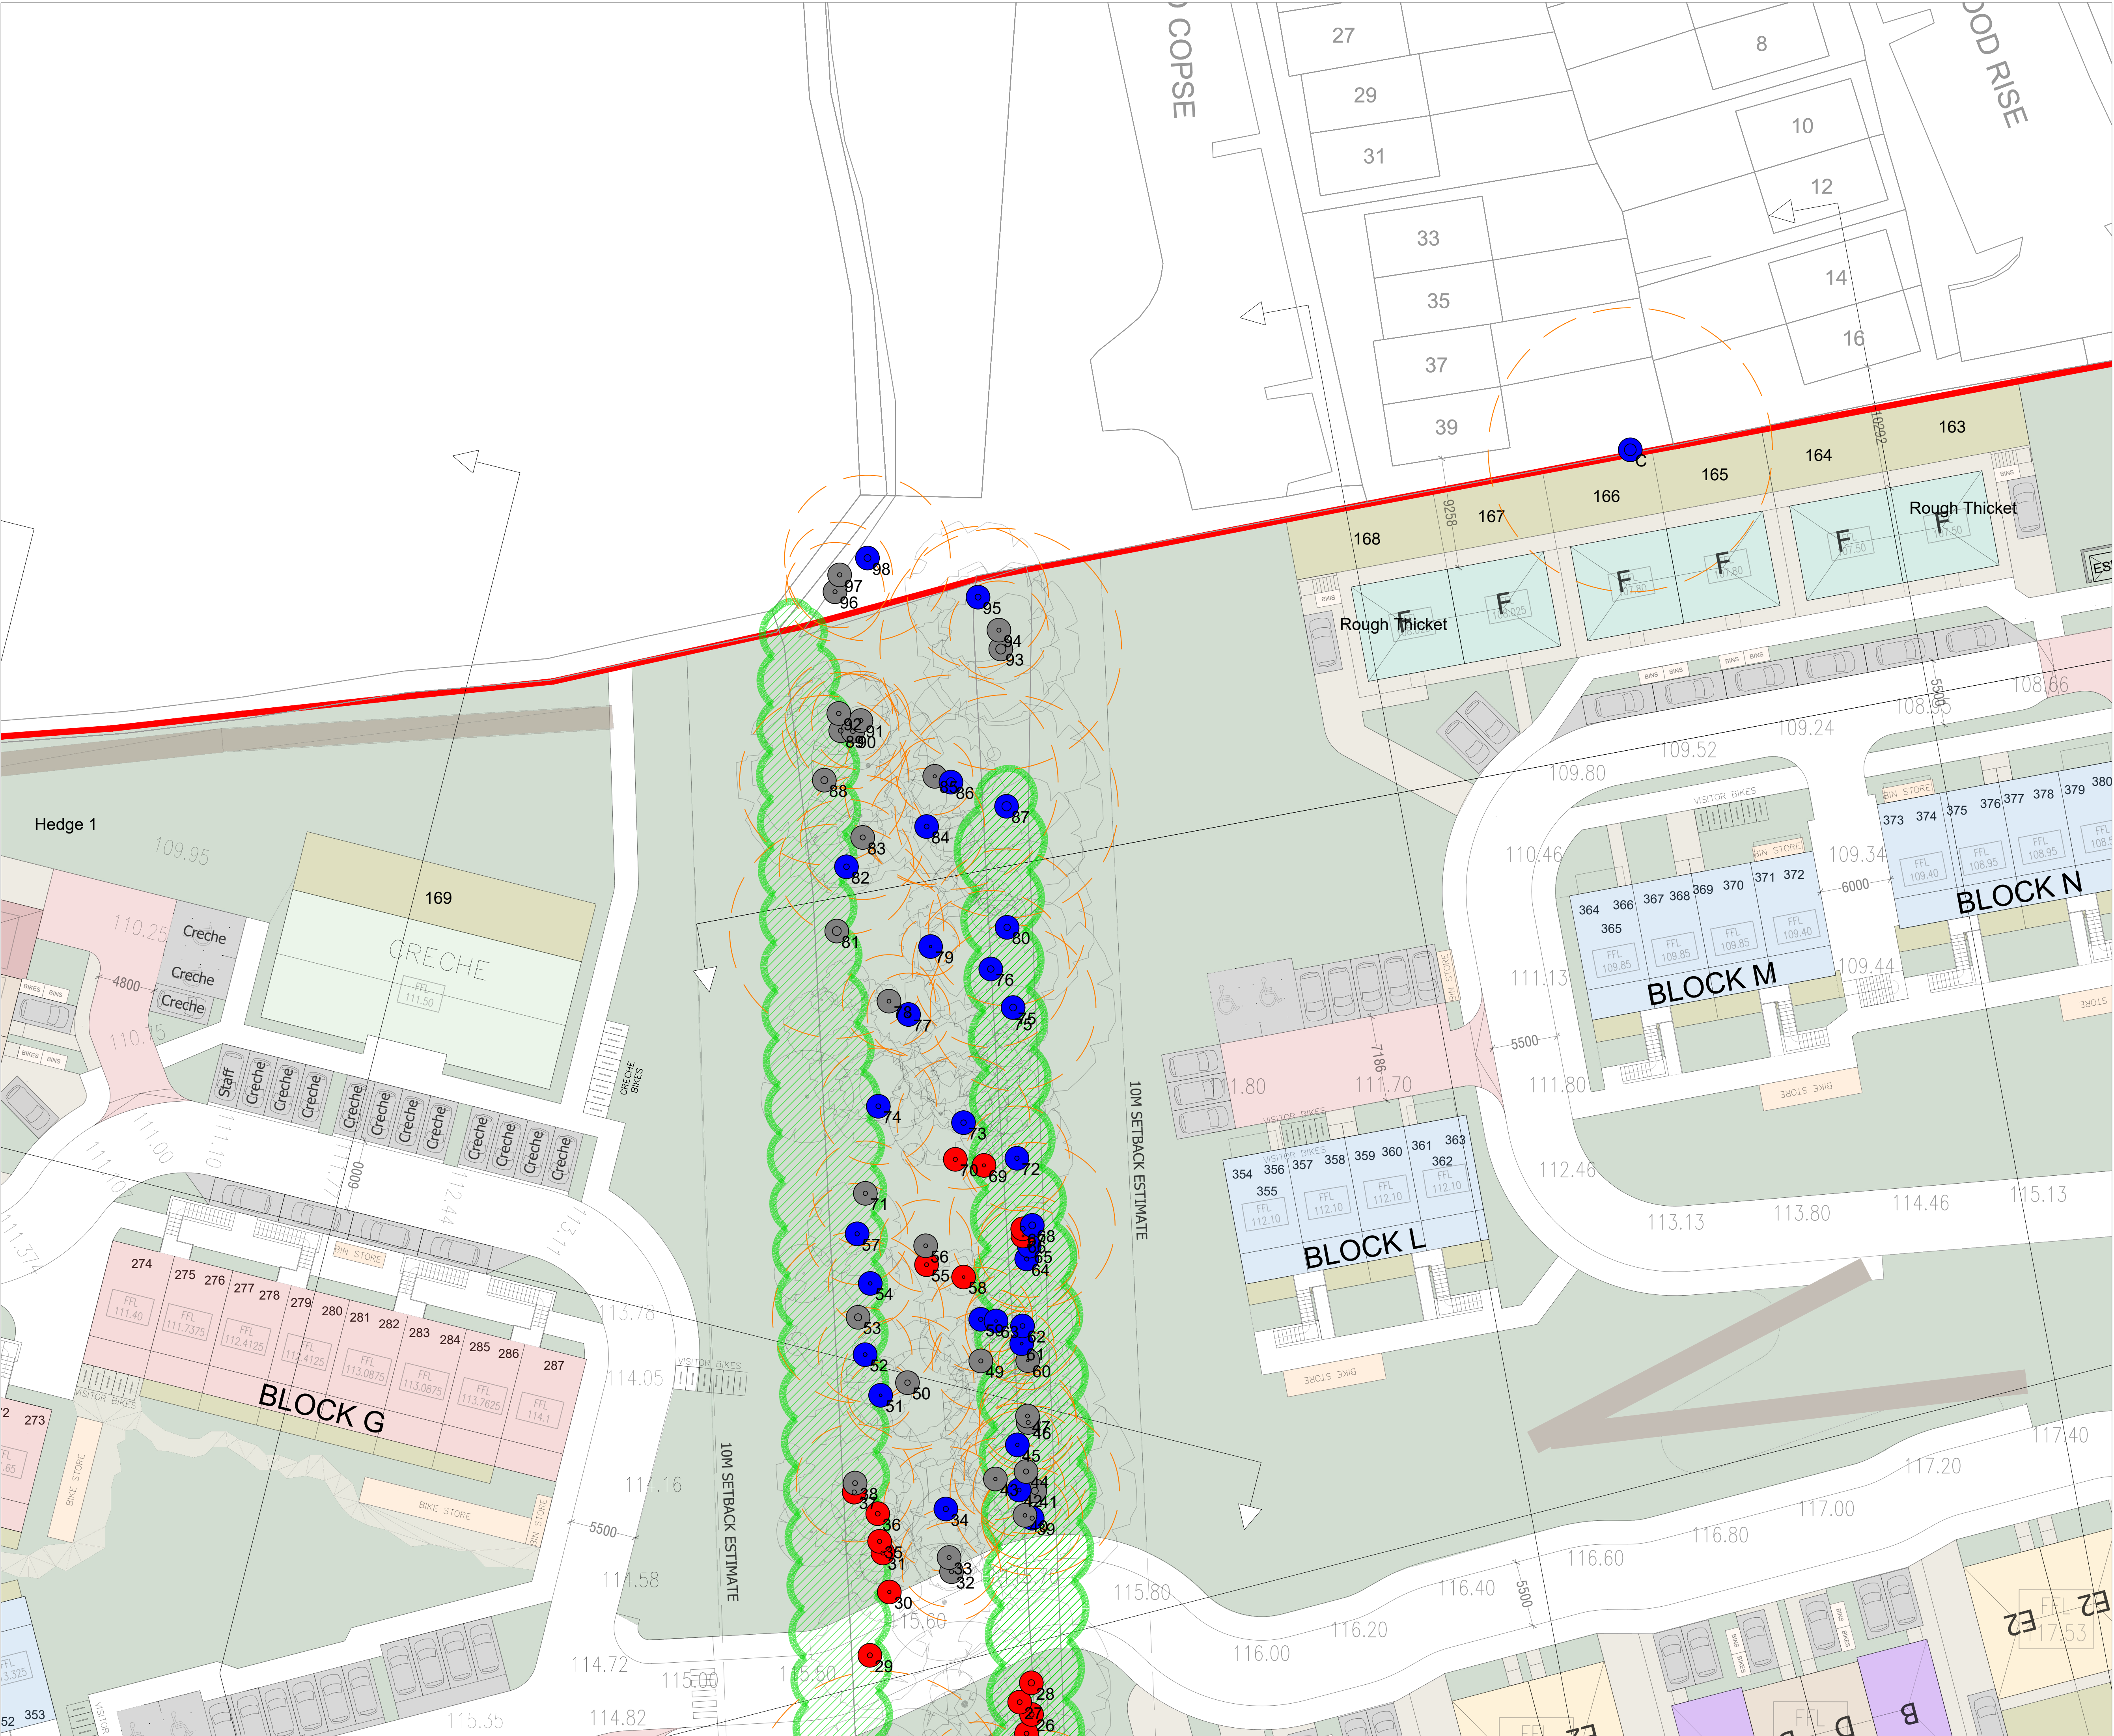

Rev.	Date	Description

Graphic Representation of Tree and Protection Zone

Canopy Extent

Cardinal Radii

Category Code

Stem Circumference

Root Protection Area (RPA)

Canopy is drawn to account for any natural asymetry or imbalance.
Crown Representation is scaled to account for north, east, west and south radii.

Root Protection Area (RPA)
This area relates the "RPA" radius as defined in the Tree Survey Table and is measured from the tree centre.
This area defines the preliminary Construction Exclusion Zone (CEZ) that must be protected by fencing from the potentially damaging affects of construction activity.

●

Category "A" Trees (Green Button)

●

Category "B" Trees (Blue Button)

●

Category "C" Trees (Gray Button)

●

Category "U" Trees (Red Button)

Tree Line

Hedges

Scrub and Thicket

NOTES:

Please refer to Appendix 1 - Tree Data Table when reading this plan.

Client:
Lagan Homes Ireland Ltd.

Project:
Residential Development
Woodtown, Ballycullen, D.16


Drawing Title:
Tree Constraints Plan

Drawn By: CC	Checked By: MG	Date: 08/07/2024	Scale: 1:250 @ A1
Drg. No. WBD16_TCP_RG_003	CAD File: WBD16_TS_001.DWG	Issued For: Information	Rev. -

N

Arbor Care
Unit 1a
Crossagalla Enterprise Centre
Ballysimon Road
Limerick
Ireland
Phone: +353 (0)863082808
Fax: +353 (0)61400321
Email: info@arborcare.ie
Web: www.arborcare.ie

Arbor Care
Residential Care Unit
Limerick
Dedicated
Considering Care Services

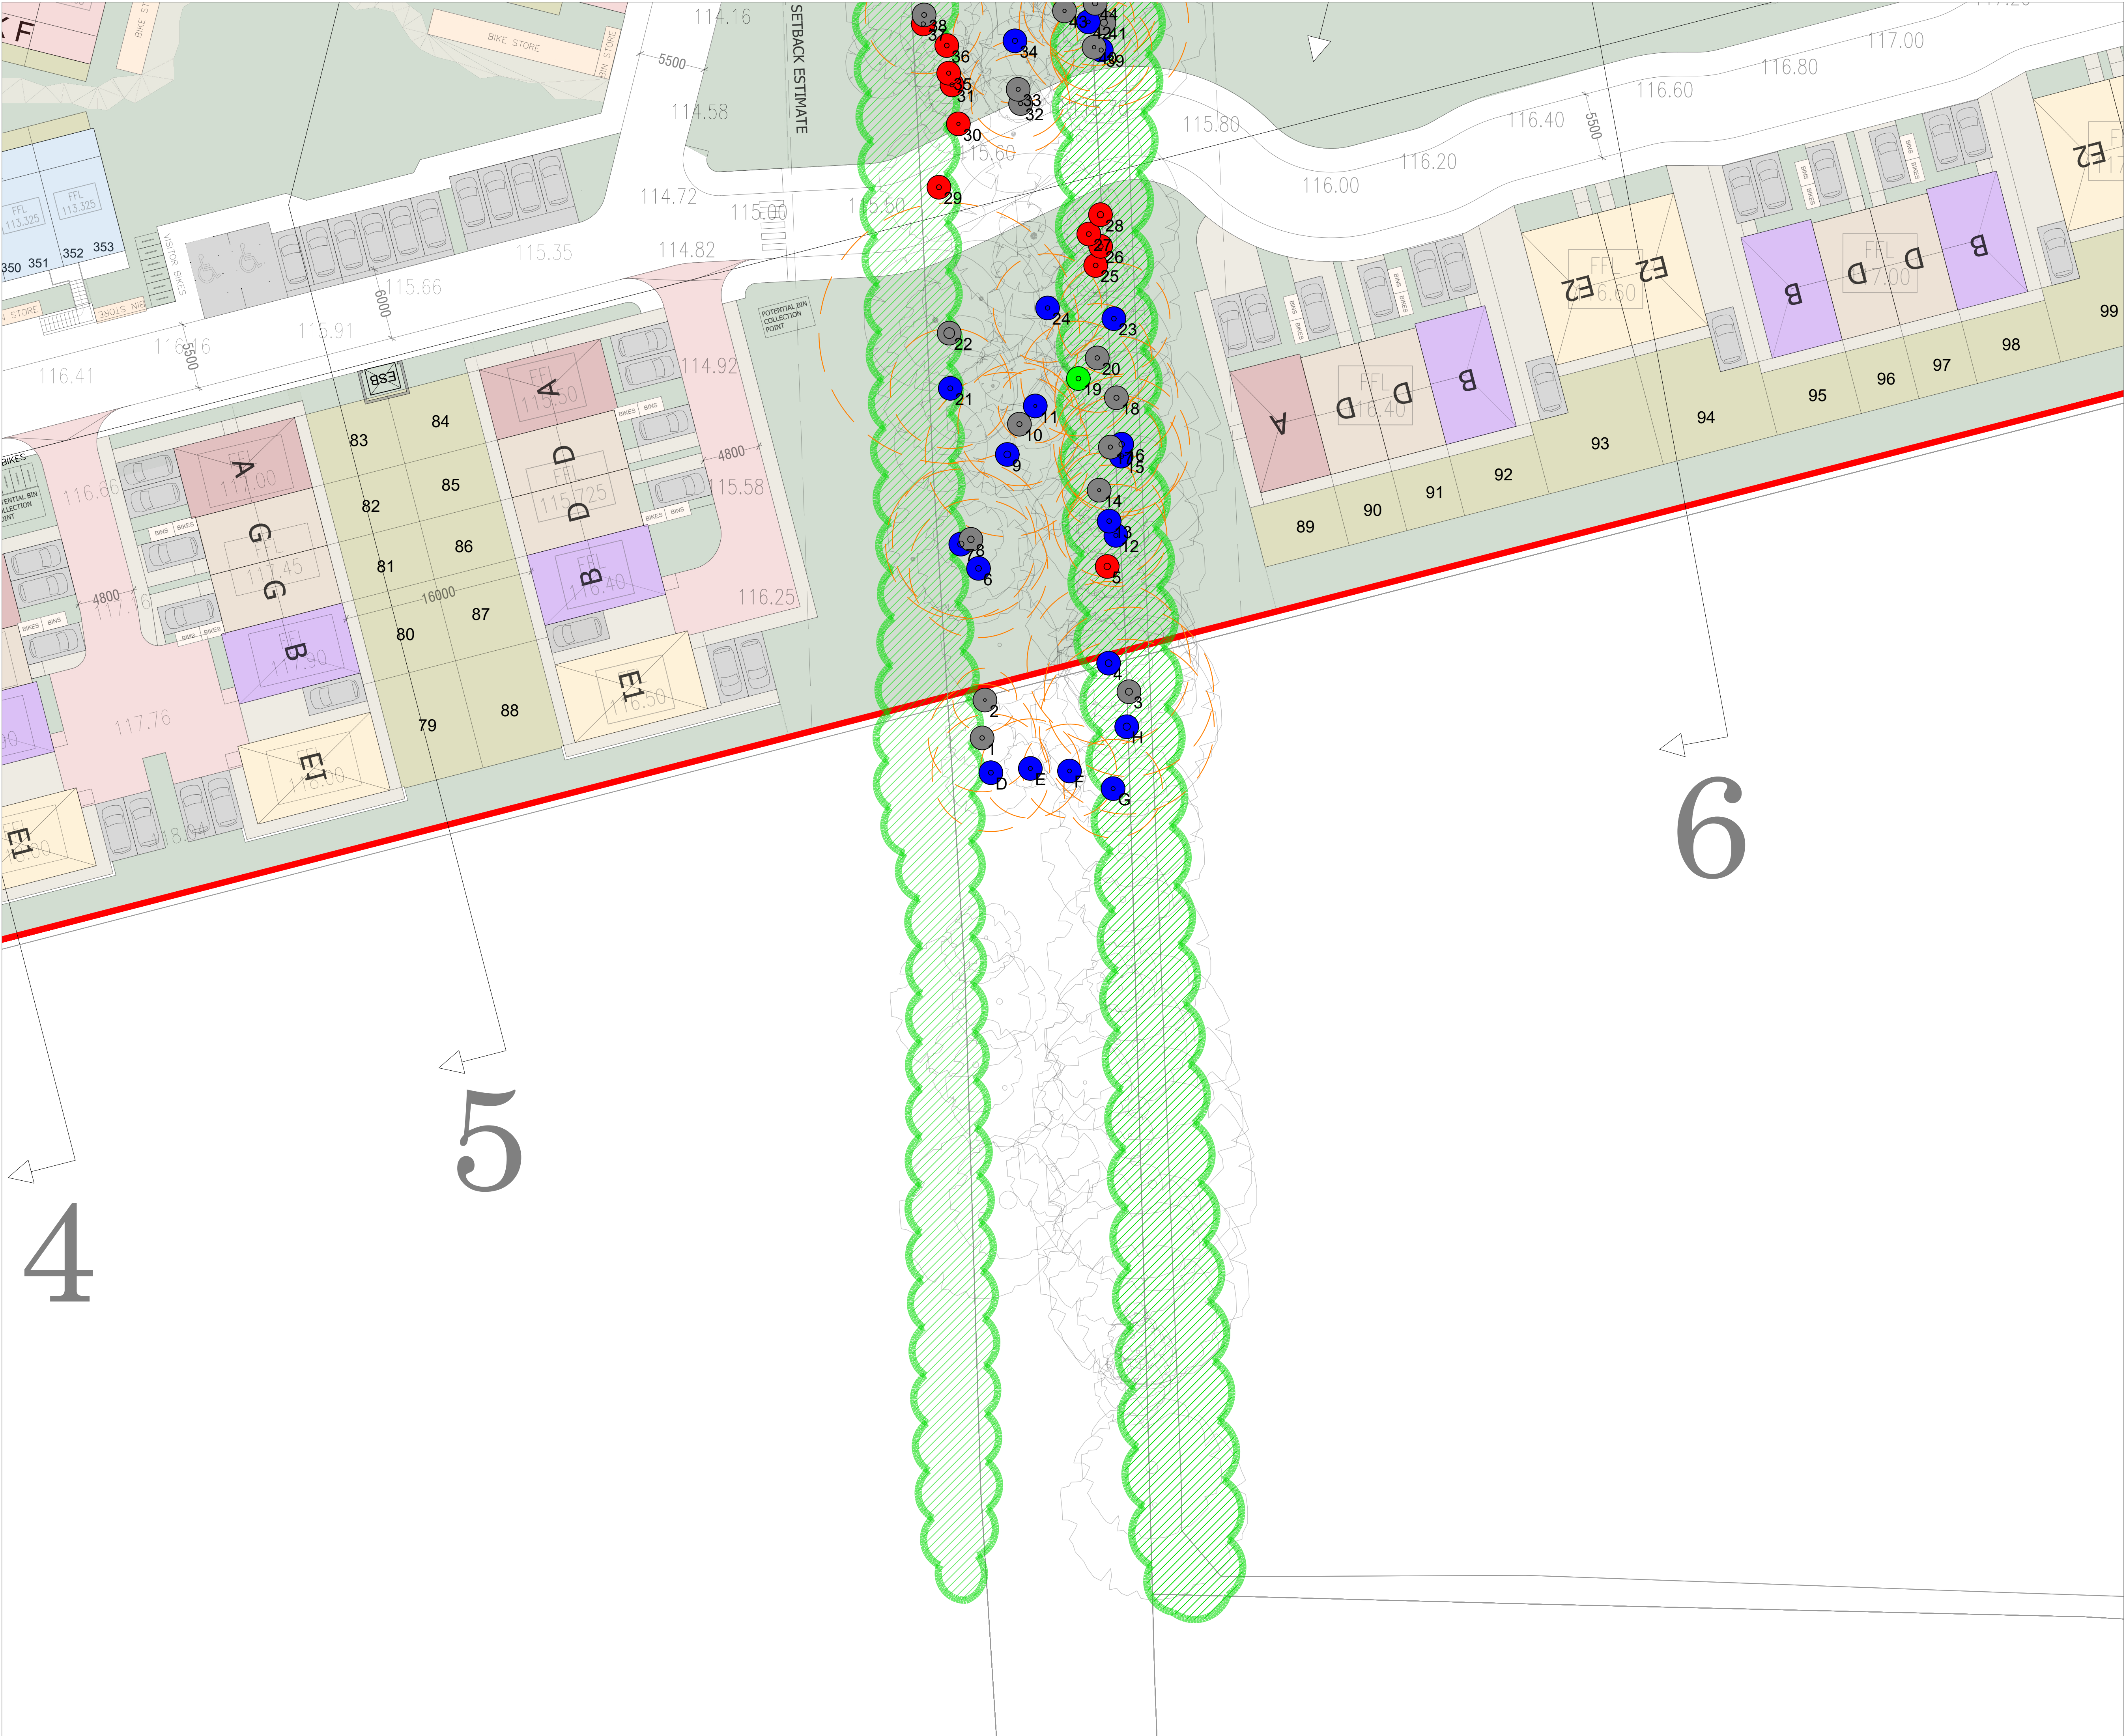

Rev.	Date	Description

Graphic Representation of Tree and Protection Zone

Canopy Extent
Cardinal Radii
Category Code
Stem Circumference
Root Protection Area (RPA)

Canopy is drawn to account for any natural asymmetry or imbalance. Crown Representation is scaled to account for north, east, west and south radii.

Root Protection Area (RPA)
This area relates the "RPA" radius as defined in the Tree Survey Table and is measured from the tree centre.
This area defines the preliminary Construction Exclusion Zone (CEZ) that must be protected by fencing from the potentially damaging affects of construction activity.

●

Category "A" Trees (Green Button)

●

Category "B" Trees (Blue Button)

●

Category "C" Trees (Gray Button)

●

Category "U" Trees (Red Button)

Tree Line

Hedges

Scrub and Thicket

NOTES:

Please refer to Appendix 1 - Tree Data Table when reading this plan.

Client:
Lagan Homes Ireland Ltd.


Project:
Residential Development
Woodtown, Ballycullen, D.16

Drawing Title:
Tree Constraints Plan

Drawn By: CC	Checked By: MG	Date: 08/07/2024	Scale: 1:250 @ A1
Drg. No. WBD16_TCP_RG_004	CAD File: WBD16_TS_001.DWG	Issued For: Information	Rev. -

Arbor Care
Unit 1a
Crossagalla Enterprise Centre
Ballysimon Road
Limerick
Ireland

Phone: +353 (0)863082808
Fax: +353 (0)61400321
Email: info@arborcare.ie
Web: www.arborcare.ie

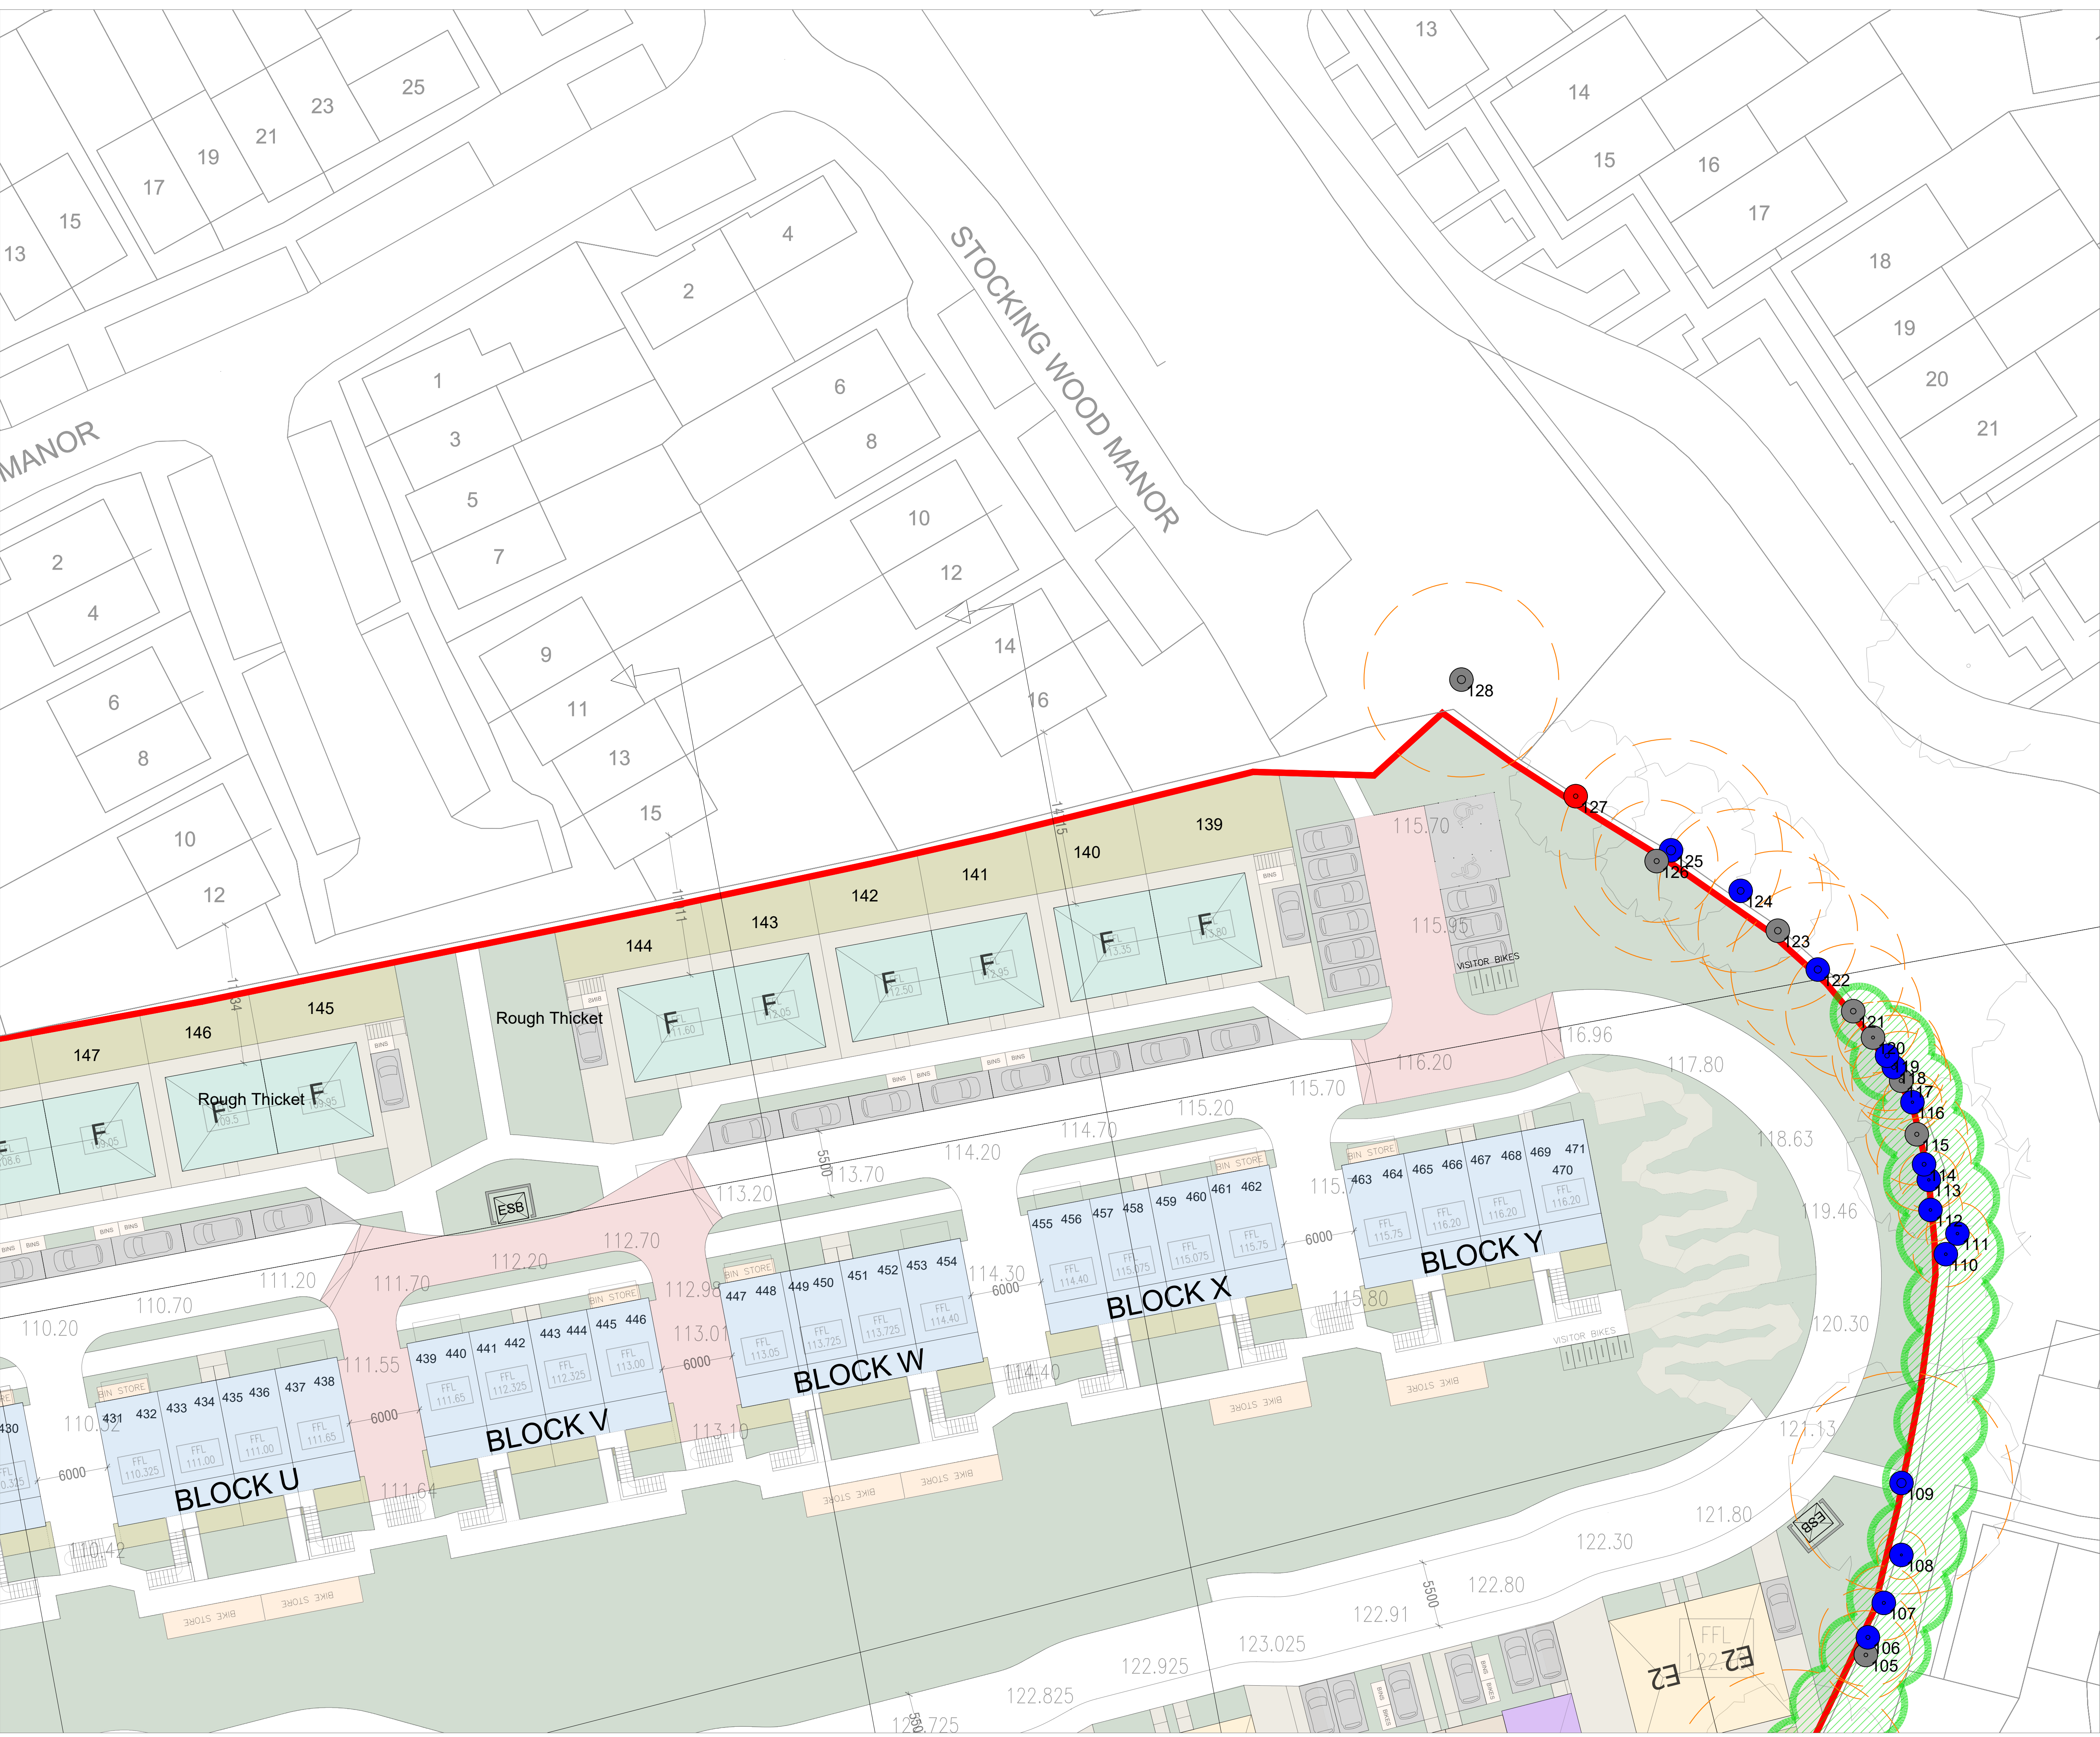

Rev.	Date	Description

Graphic Representation of Tree and Protection Zone

Canopy Extent
Cardinal Radii
Category Code
Stem Circumference

Root Protection Area (RPA)

Canopy is drawn to account for any natural asymetry or imbalance.
Crown Representation is scaled to account for north, east, west and south radii.

Root Protection Area (RPA)
This area relates the "RPA" radius as defined in the Tree Survey Table and is measured from the tree centre.
This area defines the preliminary Construction Exclusion Zone (CEZ) that must be protected by fencing from the potentially damaging affects of construction activity.

●

Category "A" Trees (Green Button)

●

Category "B" Trees (Blue Button)

●

Category "C" Trees (Gray Button)

●

Category "U" Trees (Red Button)

Tree Line

Hedges

Scrub and Thicket

NOTES:

Please refer to Appendix 1 - Tree Data Table when reading this plan.

Client:
Lagan Homes Ireland Ltd.

Project:
Residential Development
Woodtown, Ballycullen, D.16

Drawing Title:
Tree Constraints Plan

Drawn By: CC	Checked By: MG	Date: 08/07/2024	Scale: 1:250 @ A1
Drg. No. WBD16_TCP_RG_005	CAD File: WBD16_TS_001.DWG	Issued For: Information	Rev. -

Arbor Care
Unit 1a
Crossagalla Enterprise Centre
Ballysimon Road
Limerick
Ireland

Phone: +353 (0)863082808
Fax: +353 (0)61400321
Email: info@arborcare.ie
Web: www.arborcare.ie

Professional
Consulting
Tree Care
Services



Rev.	Date	Description

Graphic Representation of Tree and Protection Zone

Canopy Extent

Cardinal Radii

Category Code

Stem Circumference

Root Protection Area (RPA)

Canopy is drawn to account for any natural asymtry or imbalance.
Crown Representation is scaled to account for north, east, west and south radii.

Root Protection Area (RPA)
This area relates the "RPA" radius as defined in the Tree Survey Table and is measured from the tree centre.
This area defines the preliminary Construction Exclusion Zone (CEZ) that must be protected by fencing from the potentially damaging affects of construction activity.

Category "A" Trees (Green Button)

Category "B" Trees (Blue Button)

Category "C" Trees (Gray Button)

Category "U" Trees (Red Button)

Tree Line

Hedges

Scrub and Thicket

NOTES:

Please refer to Appendix 1 - Tree Data Table when reading this plan.

Client:

Lagan Homes Ireland Ltd.

Project:

Residential Development
Woodtown, Ballycullen, D.16

Drawing Title:

Tree Constraints Plan

Drawn By: CC	Checked By: MG	Date: 08/07/2024	Scale: 1:250 @ A1
Drg. No. WBD16_TCP_RG_006	CAD File: WBD16_TS_001.DWG	Issued For: Information	Rev. -

Arbor Care
Unit 1a
Crossagalla Enterprise Centre
Ballysimon Road
Limerick
Ireland

Phone: +353 (0)863082808
Fax: +353 (0)61400321
Email: info@arborcare.ie
Web: www.arborcare.ie

Professional
Consulting Tree Service